


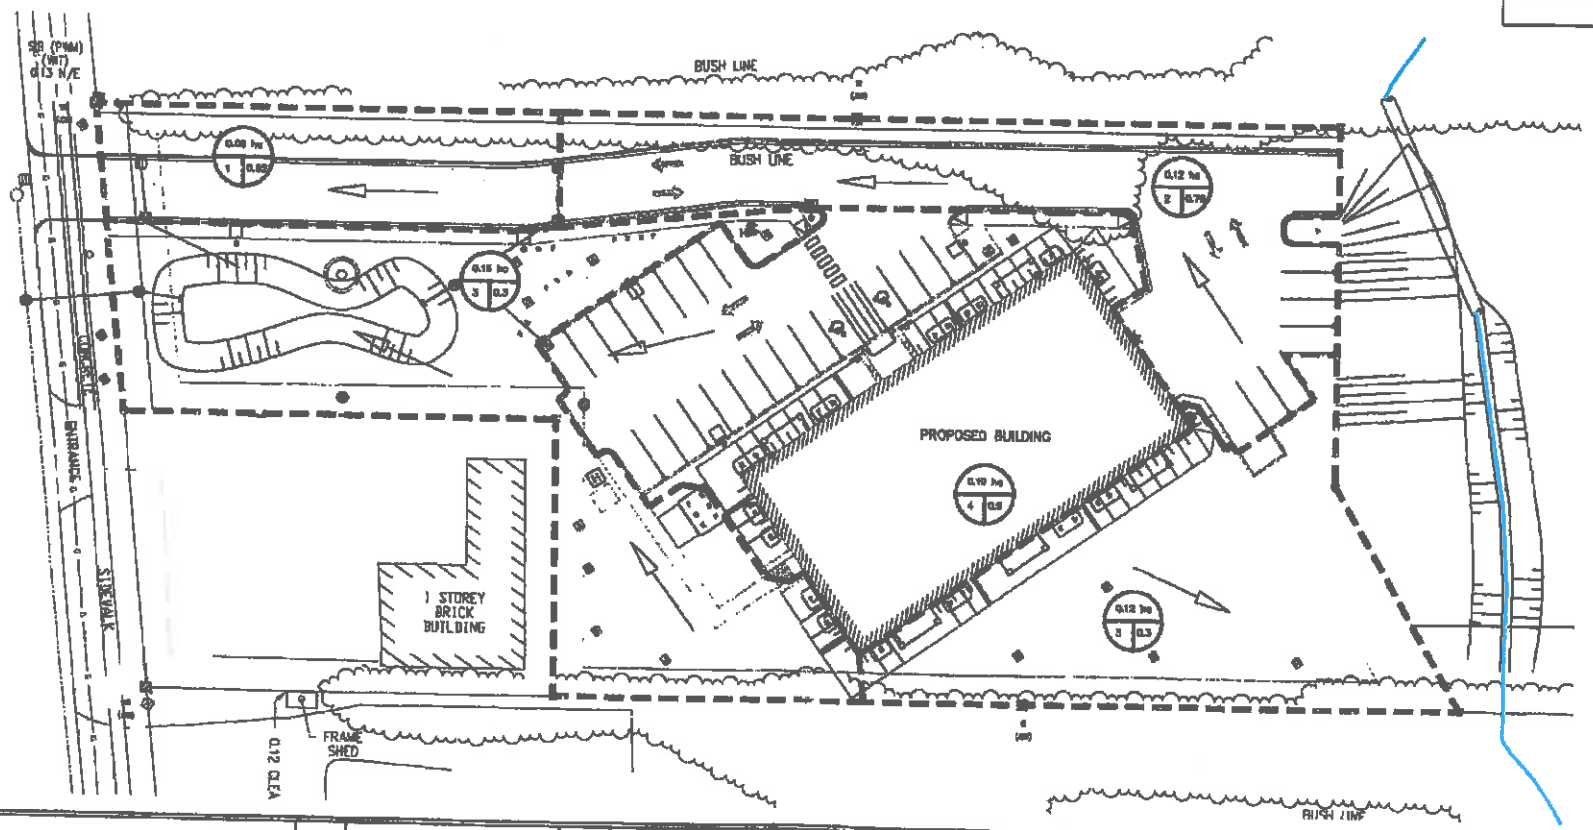


LEGEND

AREA
NUMBER
Ha

OVERLAND FLOW DIRECTION

| No. | Revision | Date | Initial |
|---|---|---|---|
| A | ISSUED FOR 1ST CLIENT REVIEW | 07/10/15 | KBH/MJR |

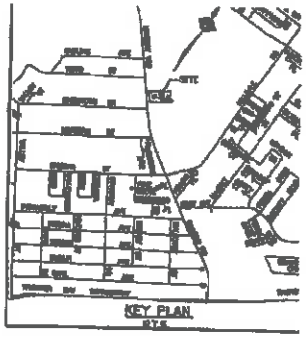Approval

POST-DEVELOPMENT DRAINAGE AREAS

1698251 ONTARIO LTD.
1226 DAWSON ROAD
THUNDER BAY

HATCH

Scale
Drawn By MJR
Chk. By MJR
Dwg. No.
Date SEPTEMBER 2015
FIGURE 2
Rev. A