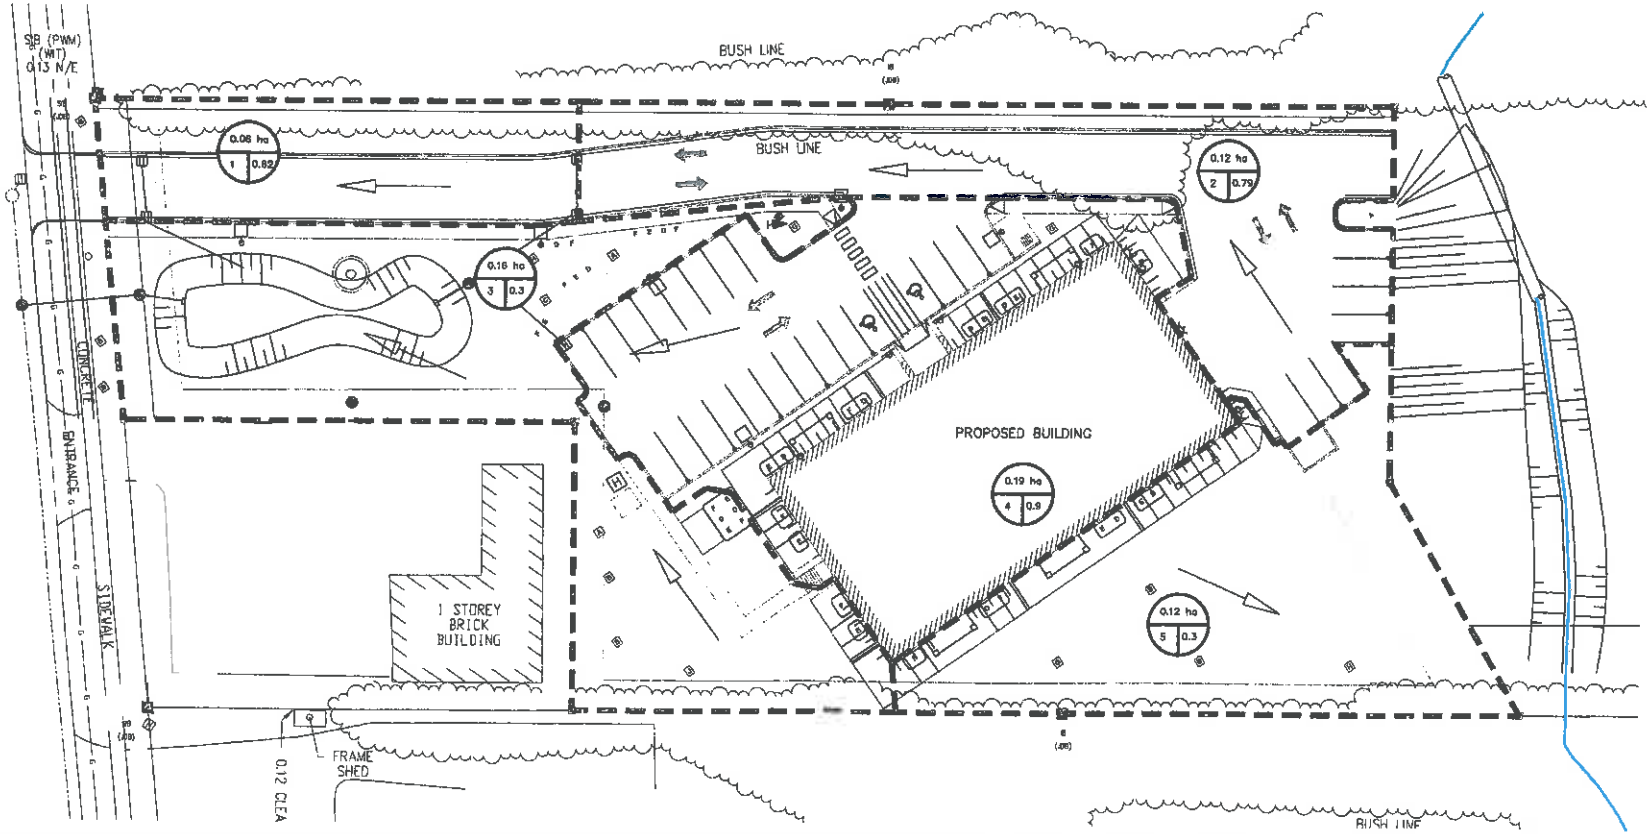

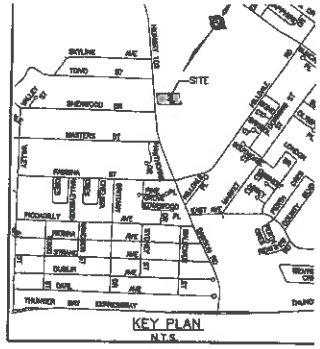

LEGEND

AREA
AREA
C=

—OVERLAND FLOW DIRECTION

No.	Revision	Date	Initial
A	ISSUED FOR 1ST CLIENT REVIEW	07/10/15	KBH/MLR

Approved

POST-DEVELOPMENT DRAINAGE AREAS

1698251 ONTARIO LTD.
1226 DAWSON ROAD
THUNDER BAY

HATCH

Scale 5m 0 2.5m HORIZ.
Drawn By MWS
Chd. By MLR
Date SEPTEMBER 2015
Dwg. No. FIGURE 2
Rev. A

Drawing file: E:\ENL\319291 - 1226 Dawson Road\DWG\A1-319291-SK1-FIG-1-FIG-2.dwg Created: Oct 09' 2013 - 2:29pm
Plotted: Jun 07' 2016 - 12:45pm Last Saved: Oct 08' 2015 - 7:18am